1 TOP OF BANK - BREAKNECK POINT

1"=120'

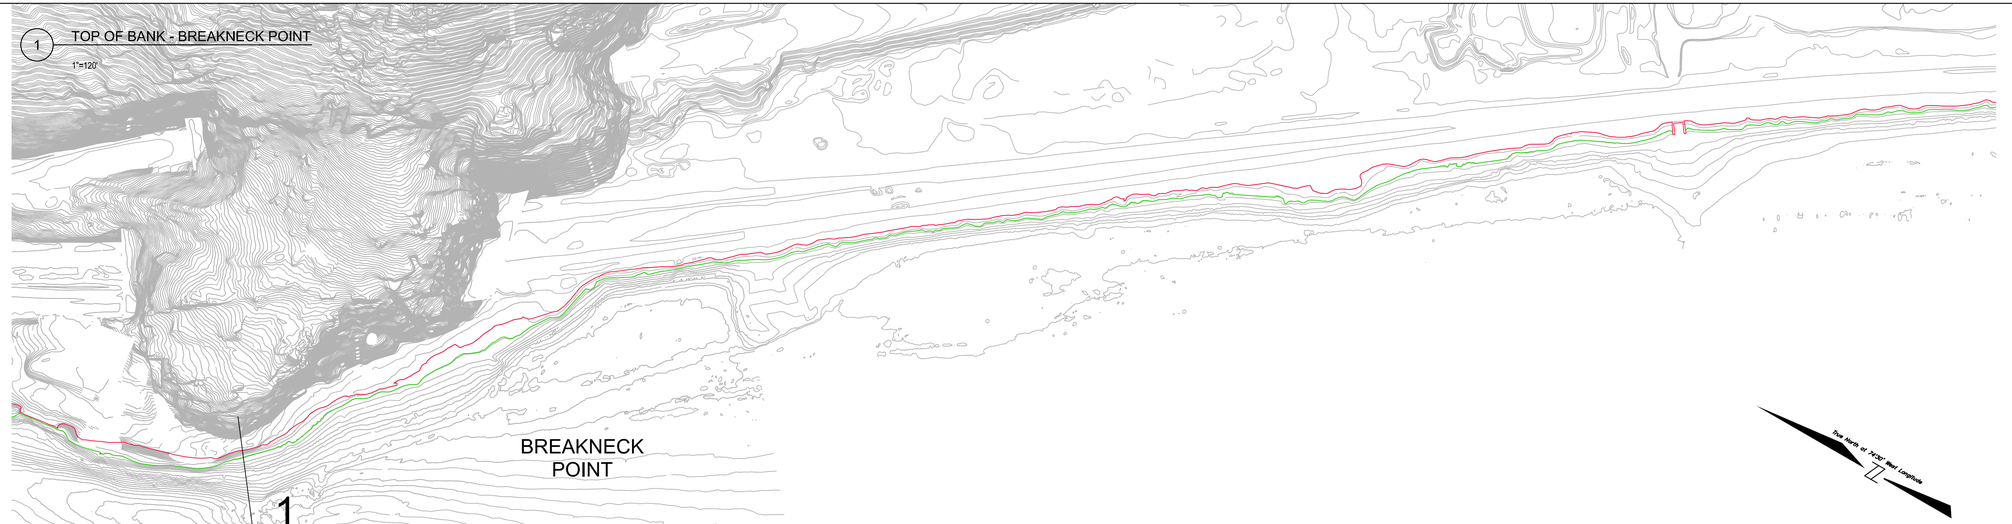

2 TOP OF BANK - LITTLE STONY POINT (NORTH)

1"=120'

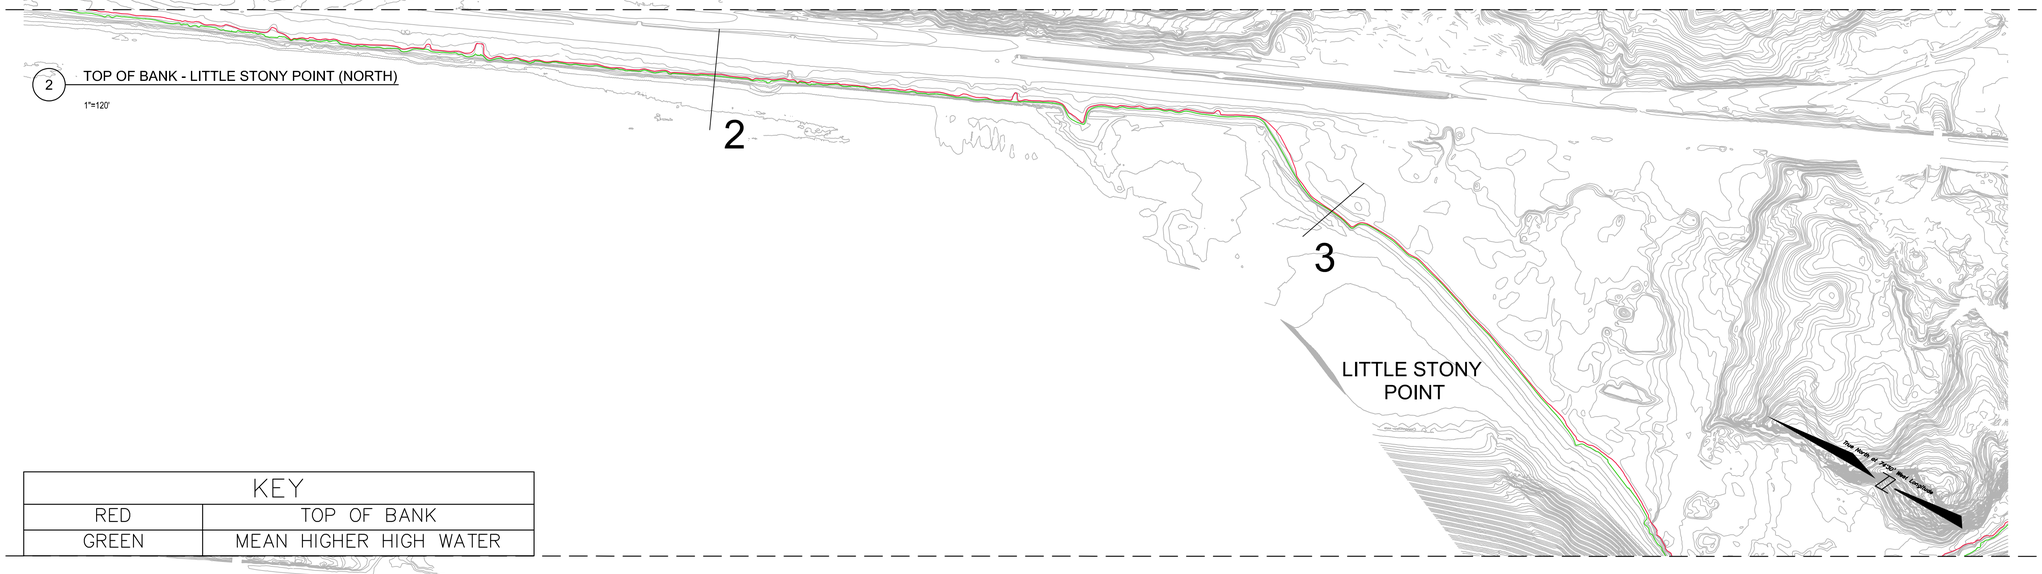

KEY	
RED	TOP OF BANK
GREEN	MEAN HIGHER HIGH WATER

3 TOP OF BANK - LITTLE STONY POINT (SOUTH)

1"=120'

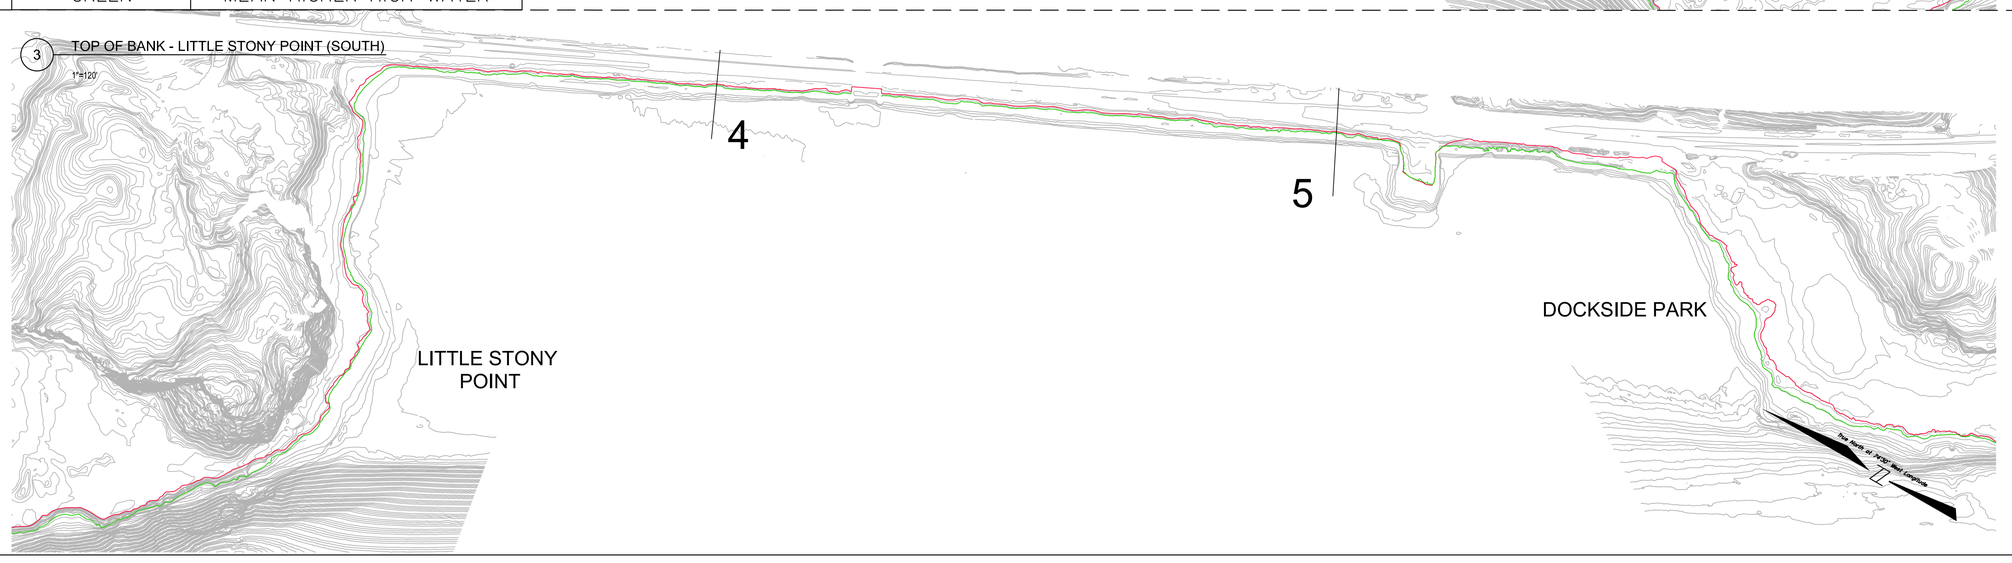

Governor Kathy Hochul

Commissioner Erik Kulleseid

IT IS A VIOLATION OF STATE EDUCATION LAW FOR ANY PERSON, UNLESS UNDER THE DIRECTION OF A LICENSED ARCHITECT/ENGINEER TO ALTER THIS DOCUMENT IN ANY WAY. ALTERATIONS MUST HAVE THE SEAL AFFIXED ALONG WITH A DESCRIPTION OF THE ALTERATIONS, DATE AND ARCHITECT'S/ENGINEER'S SIGNATURE. COPYRIGHT © 2023

Client
HUDSON HIGHLANDS FJORD TRAIL
85 CIVIC CENTER PLAZA, SUITE 300
POUGHKEEPSIE, NY 12601

Client Representative
ABOUT THE WORK
40 EXCHANGE PLACE, SUITE 1405, NEW YORK, NY 10005

Structural, Geotech & Civil
ARUP US, INC.
77 WATER ST, NEW YORK, NEW YORK 10005

Landscape Architect
SCAPE LANDSCAPE ARCHITECTURE DPC
277 BROADWAY 9TH FLOOR, NEW YORK, NY 10007

Survey
BADEY & WATSON
3036 ROUTE 9, COLD SPRING, NY 10516

Project Title: SHORELINE TRAIL

Name of Region: Dutchess & Putnam Counties, New York

Project Location: Town of Fishkill, Dutchess County & City of Cold Spring, Putnam County New York

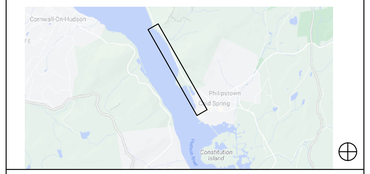

Contract Numbers

GC Contract Number:	D-
HVAC Contract Number:	D-
Plumbing Contract Number:	D-
Electrical Contract Number:	D-

REVISIONS

Rev. No	Description	Date

Drawn By:	Seal and Signature
Design By:	
Checked By:	
Approved By:	
Date:	
Sheet Title:	Drawing Number:
Project Number:	Scale:

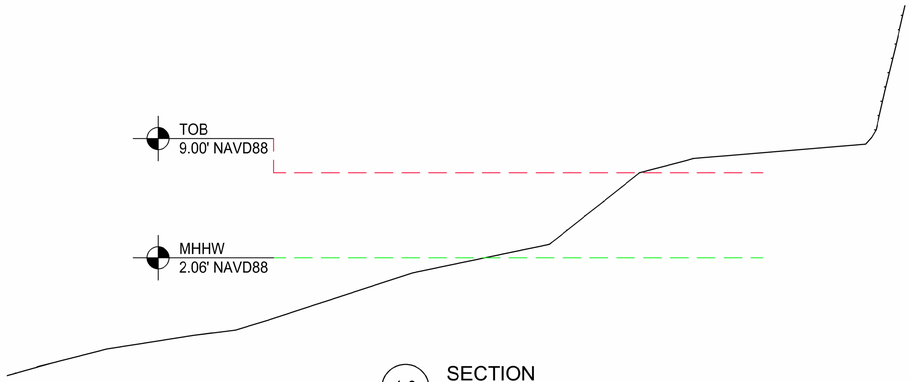

1.0 SECTION
SCALE 1" = 5'

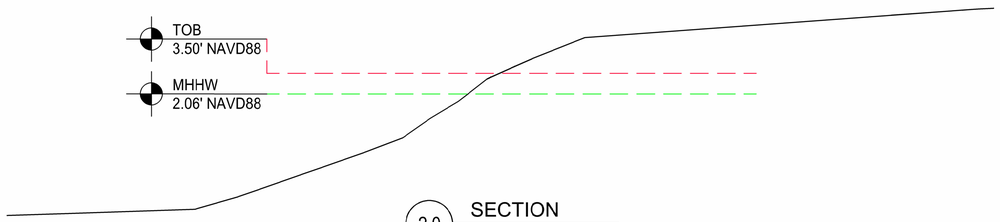

2.0 SECTION
SCALE 1" = 5'

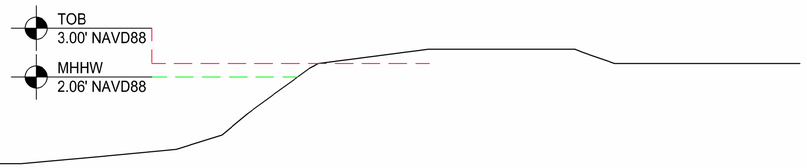

3.0 SECTION
SCALE 1" = 5'

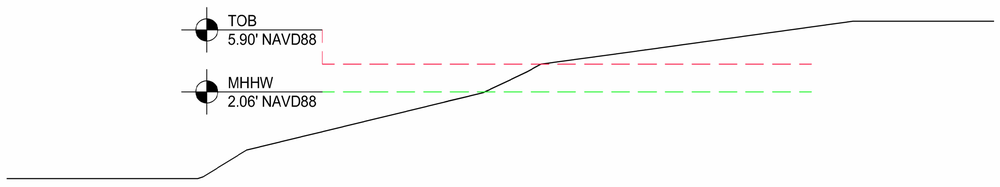

4.0 SECTION
SCALE 1" = 5'

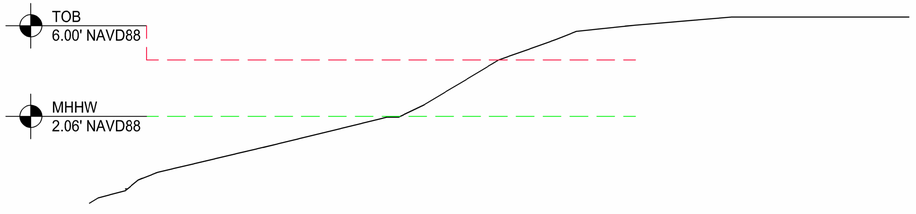

5.0 SECTION
SCALE 1" = 5'

Governor Kathy Hochul

Commissioner Erik Kulleseid

IT IS A VIOLATION OF STATE EDUCATION LAW FCR ANY PERSON, UNLESS UNDER THE DIRECTION OF A LICENSED ARCHITECT/ENGINEER TO ALTER THIS DOCUMENT. N ANY WAY. ALTERATIONS MUST HAVE THE SEAL AFFIXED ALONG WITH A DESCRIPTION OF "HE ALTERATIONS, DATE AND ARCHITECTS/ENGINEER'S SIGNATURE. COPYRIGHT © 2023

Client
HUDSON HIGHLANDS FJORD TRAIL
85 CIVIC CENTER PLAZA, SUITE 300
POUGHKEEPSIE, NY 12601

Client Representative
ABOUT THE WORK
40 EXCHANGE PLACE, SUITE 1405, NEW YORK, NY 10005

Structural, Geotech & Civil
ARUP US, INC.
77 WATER ST, NEW YORK, NEW YORK 10005

Landscape Architect
SCAPE LANDSCAPE ARCHITECTURE DPC
277 BROADWAY 9TH FLOOR, NEW YORK, NY 10007

Survey
BADEY & WATSON
3036 ROUTE 9, COLD SPRING, NY 10516

Project Title: SHORELINE TRAIL

Name of Region: Dutchess & Putnam Counties, New York

Project Location: Town of Fishkill, Dutchess County & City of Cold Spring, Putnam County New York

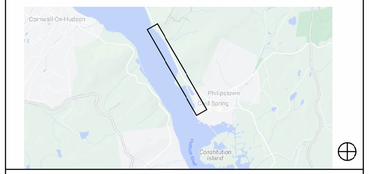

Contract Numbers

GC Contract Number:	D-
HVAC Contract Number:	D-
Plumbing Contract Number:	D-
Electrical Contract Number:	D-

REVISIONS

Rev. No	Description	Date

Drawn By:	Seal and Signature
Design By:	
Checked By:	
Approved By:	
Date:	
Sheet Title:	Drawing Number:
Project Number:	Scale: